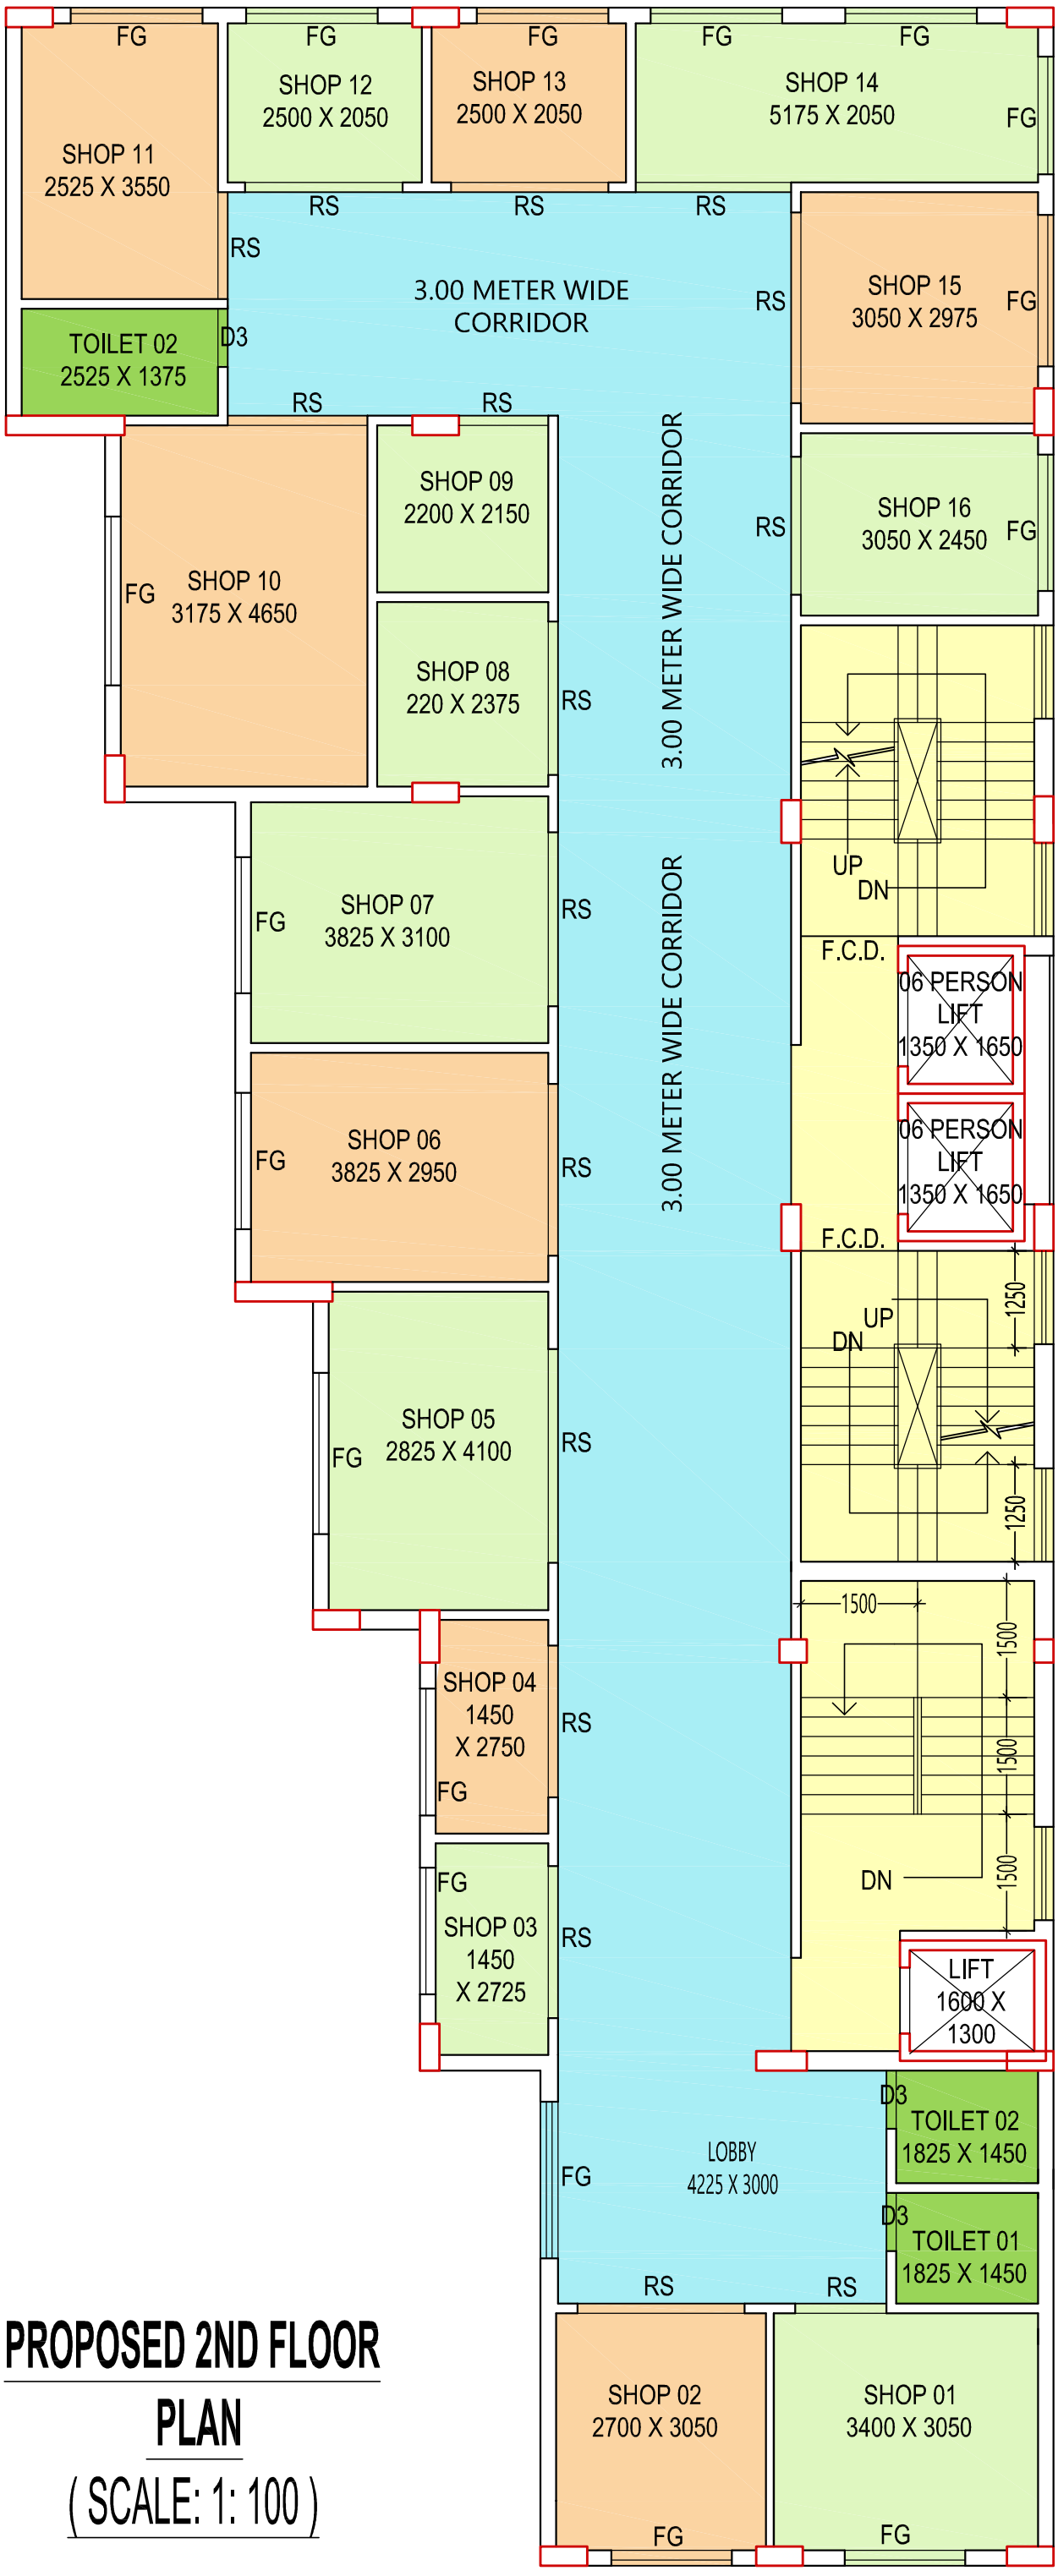

SECOND FLOOR SHOP 01 CARPET AREA : 116 SQ.FT.

SECOND FLOOR SHOP 02 CARPET AREA : 96 SQ.FT.

SECOND FLOOR SHOP 03 CARPET AREA : 45 SQ.FT.

SECOND FLOOR SHOP 04 CARPET AREA : 45 SQ.FT.

SECOND FLOOR SHOP 05 CARPET AREA : 128 SQ.FT.

SECOND FLOOR SHOP 06 CARPET AREA : 124 SQ.FT.

SECOND FLOOR SHOP 07 CARPET AREA : 131 SQ.FT.

SECOND FLOOR SHOP 08 CARPET AREA : 58 SQ.FT.

SECOND FLOOR SHOP 09 CARPET AREA : 65 SQ.FT.

SECOND FLOOR SHOP 10 CARPET AREA : 161 SQ.FT.

SECOND FLOOR SHOP 11 CARPET AREA : 101 SQ.FT.

SECOND FLOOR SHOP 12 CARPET AREA : 61 SQ.FT.

SECOND FLOOR SHOP 13 CARPET AREA : 61 SQ.FT.

SECOND FLOOR SHOP 14 CARPET AREA : 127 SQ.FT.

SECOND FLOOR SHOP 15 CARPET AREA : 104 SQ.FT.

SECOND FLOOR SHOP 16 CARPET AREA : 83 SQ.FT.

PROPOSED 2ND FLOOR PLAN

(SCALE: 1: 100)